LEGEND

- WORK AREA
- WORK AREA WITH WATER QUALITY IMPROVEMENTS
- EXISTING ROW
- PARCEL LINE
- PROPOSED ROW
- PROPOSED PERMANENT EASEMENT
- PROPOSED TEMPORARY EASEMENT
- FLOODPLAIN BOUNDARY
- WETLAND BOUNDARY
- LAND & WATER RESERVE BOUNDARY
- O'HARE MODERNIZATION MITIGATION AREA
- NATURE PRESERVE BUFFER
- NATURE PRESERVE BOUNDARY
- EXISTING BIKE TRAIL
- EXISTING EQUESTRIAN TRAIL
- PROPOSED MULTI-USE PATH
- PROPOSED BIKE TRAIL
- PROPOSED EQUESTRIAN TRAIL
- PROPOSED PAVEMENT
- PROPOSED DRIVEWAY
- PROPOSED SIDEWALK
- BIKE PATH (PREVIOUSLY CONSTRUCTED BY OTHERS)
- EXISTING TRAFFIC SIGNAL
- PROPOSED TRAFFIC SIGNAL

ALTERNATIVE 3C

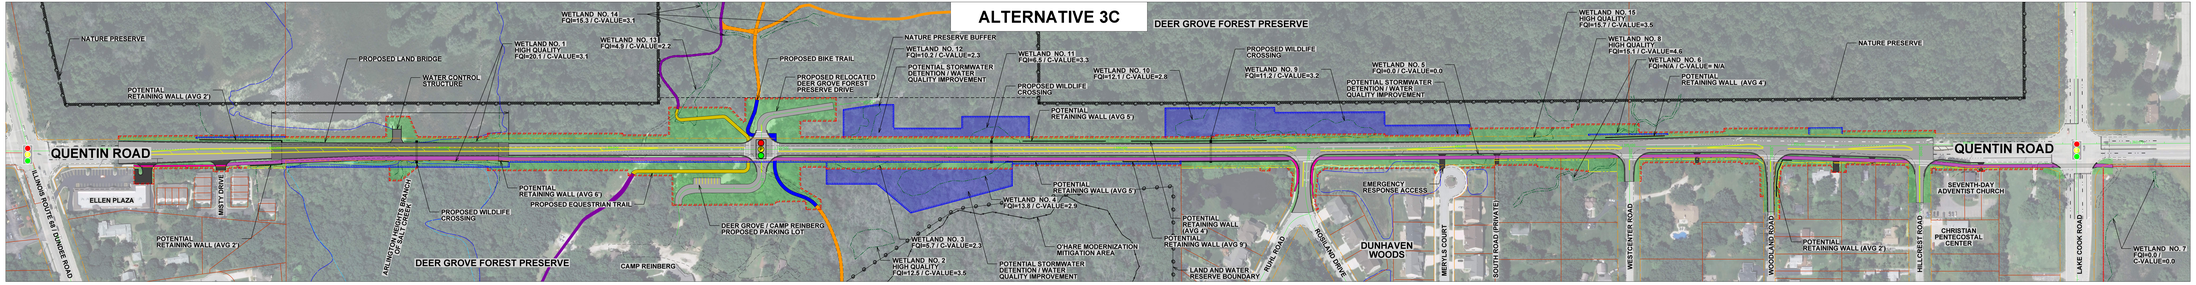

ALTERNATIVE 5C

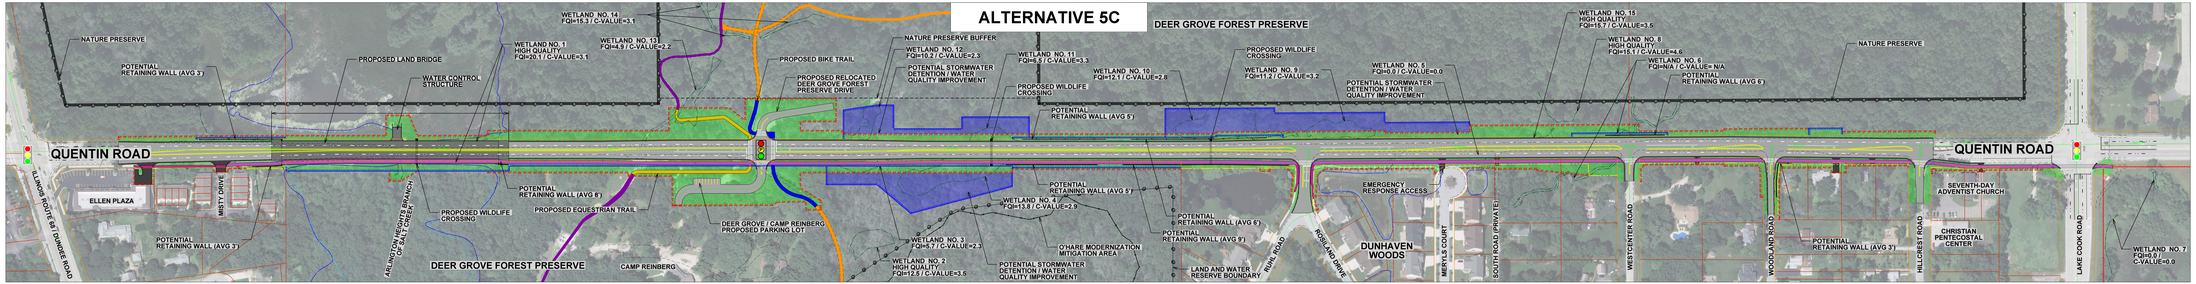

LEGEND

- WORK AREA
- WORK AREA WITH WATER QUALITY IMPROVEMENTS
- EXISTING ROW
- PARCEL LINE
- PROPOSED ROW
- PROPOSED PERMANENT EASEMENT
- PROPOSED TEMPORARY EASEMENT
- FLOODPLAIN BOUNDARY
- WETLAND BOUNDARY
- LAND & WATER RESERVE BOUNDARY
- O'HARE MODERNIZATION MITIGATION AREA
- NATURE PRESERVE BUFFER
- NATURE PRESERVE BOUNDARY
- EXISTING BIKE TRAIL
- EXISTING EQUESTRIAN TRAIL
- PROPOSED MULTI-USE PATH
- PROPOSED BIKE TRAIL
- PROPOSED EQUESTRIAN TRAIL
- PROPOSED PAVEMENT
- PROPOSED DRIVEWAY
- PROPOSED SIDEWALK
- BIKE PATH (PREVIOUSLY CONSTRUCTED BY OTHERS)
- EXISTING TRAFFIC SIGNAL
- PROPOSED TRAFFIC SIGNAL