PLAINFIELD ROAD – COUNTY LINE ROAD TO EAST AVENUE
PROPOSED IMPROVEMENTS
SHEET 3 OF 6

COUNTY OF COOK
DEPARTMENT OF TRANSPORTATION AND HIGHWAYS

PLAINFIELD ROAD Corridor Study

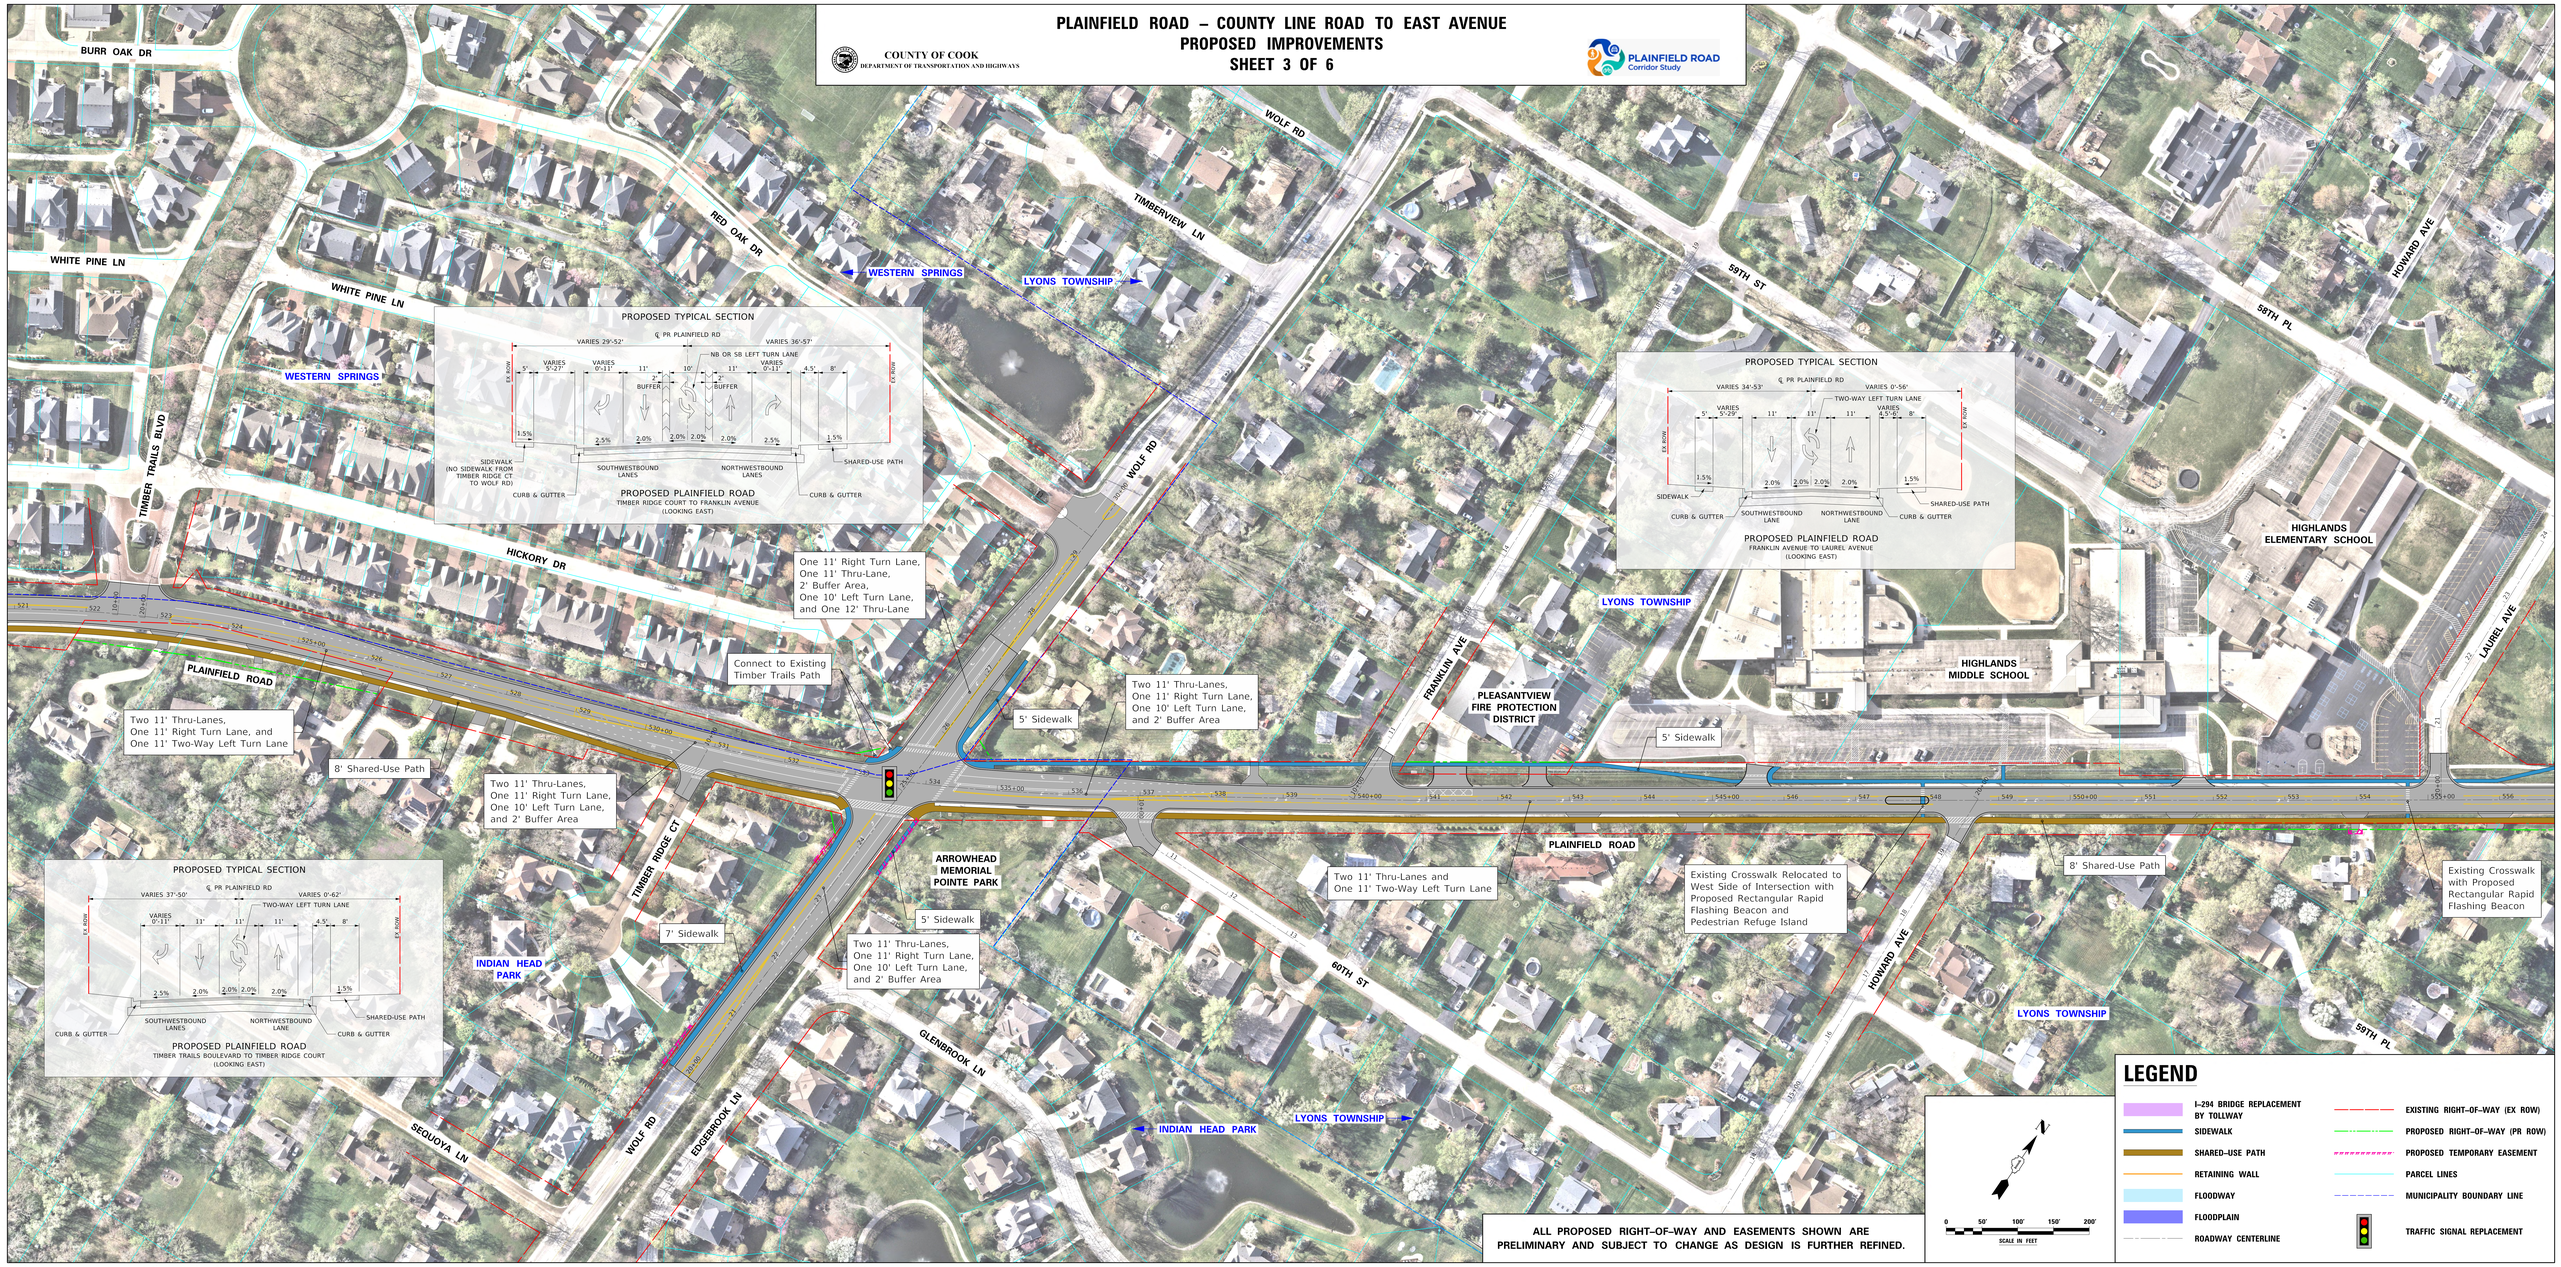

ALL PROPOSED RIGHT-OF-WAY AND EASEMENTS SHOWN ARE PRELIMINARY AND SUBJECT TO CHANGE AS DESIGN IS FURTHER REFINED.